DETAIL MUR
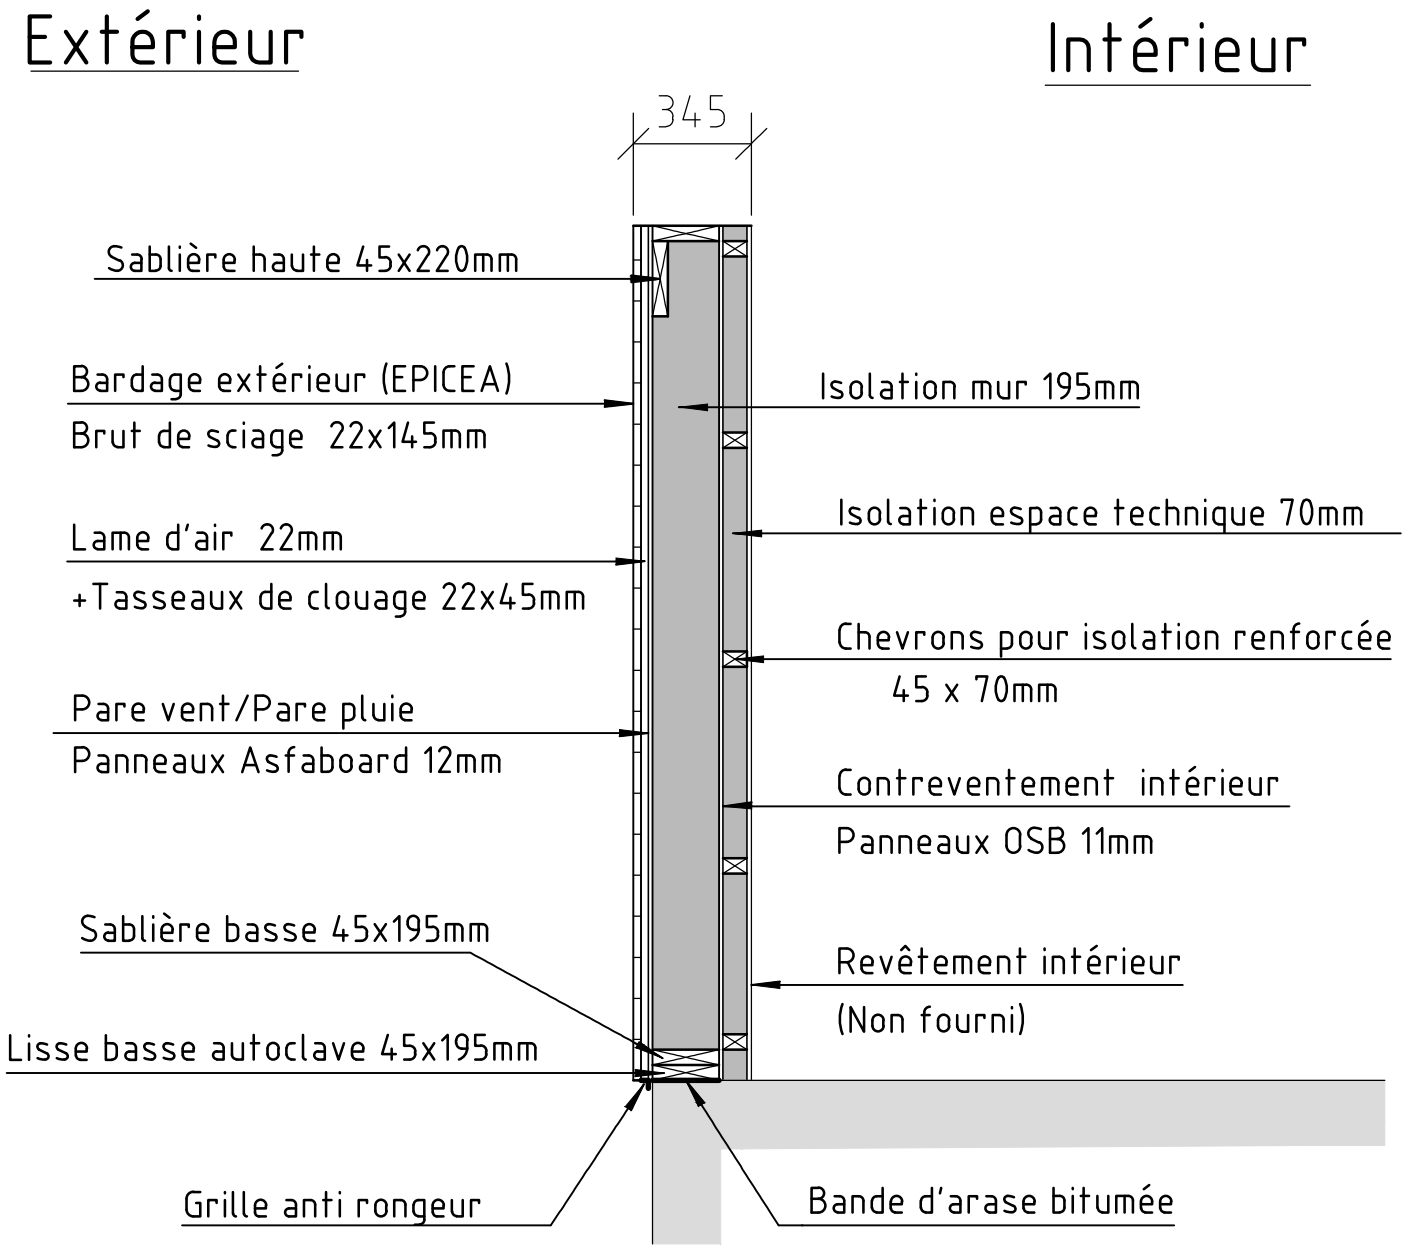
www.tiro.fr